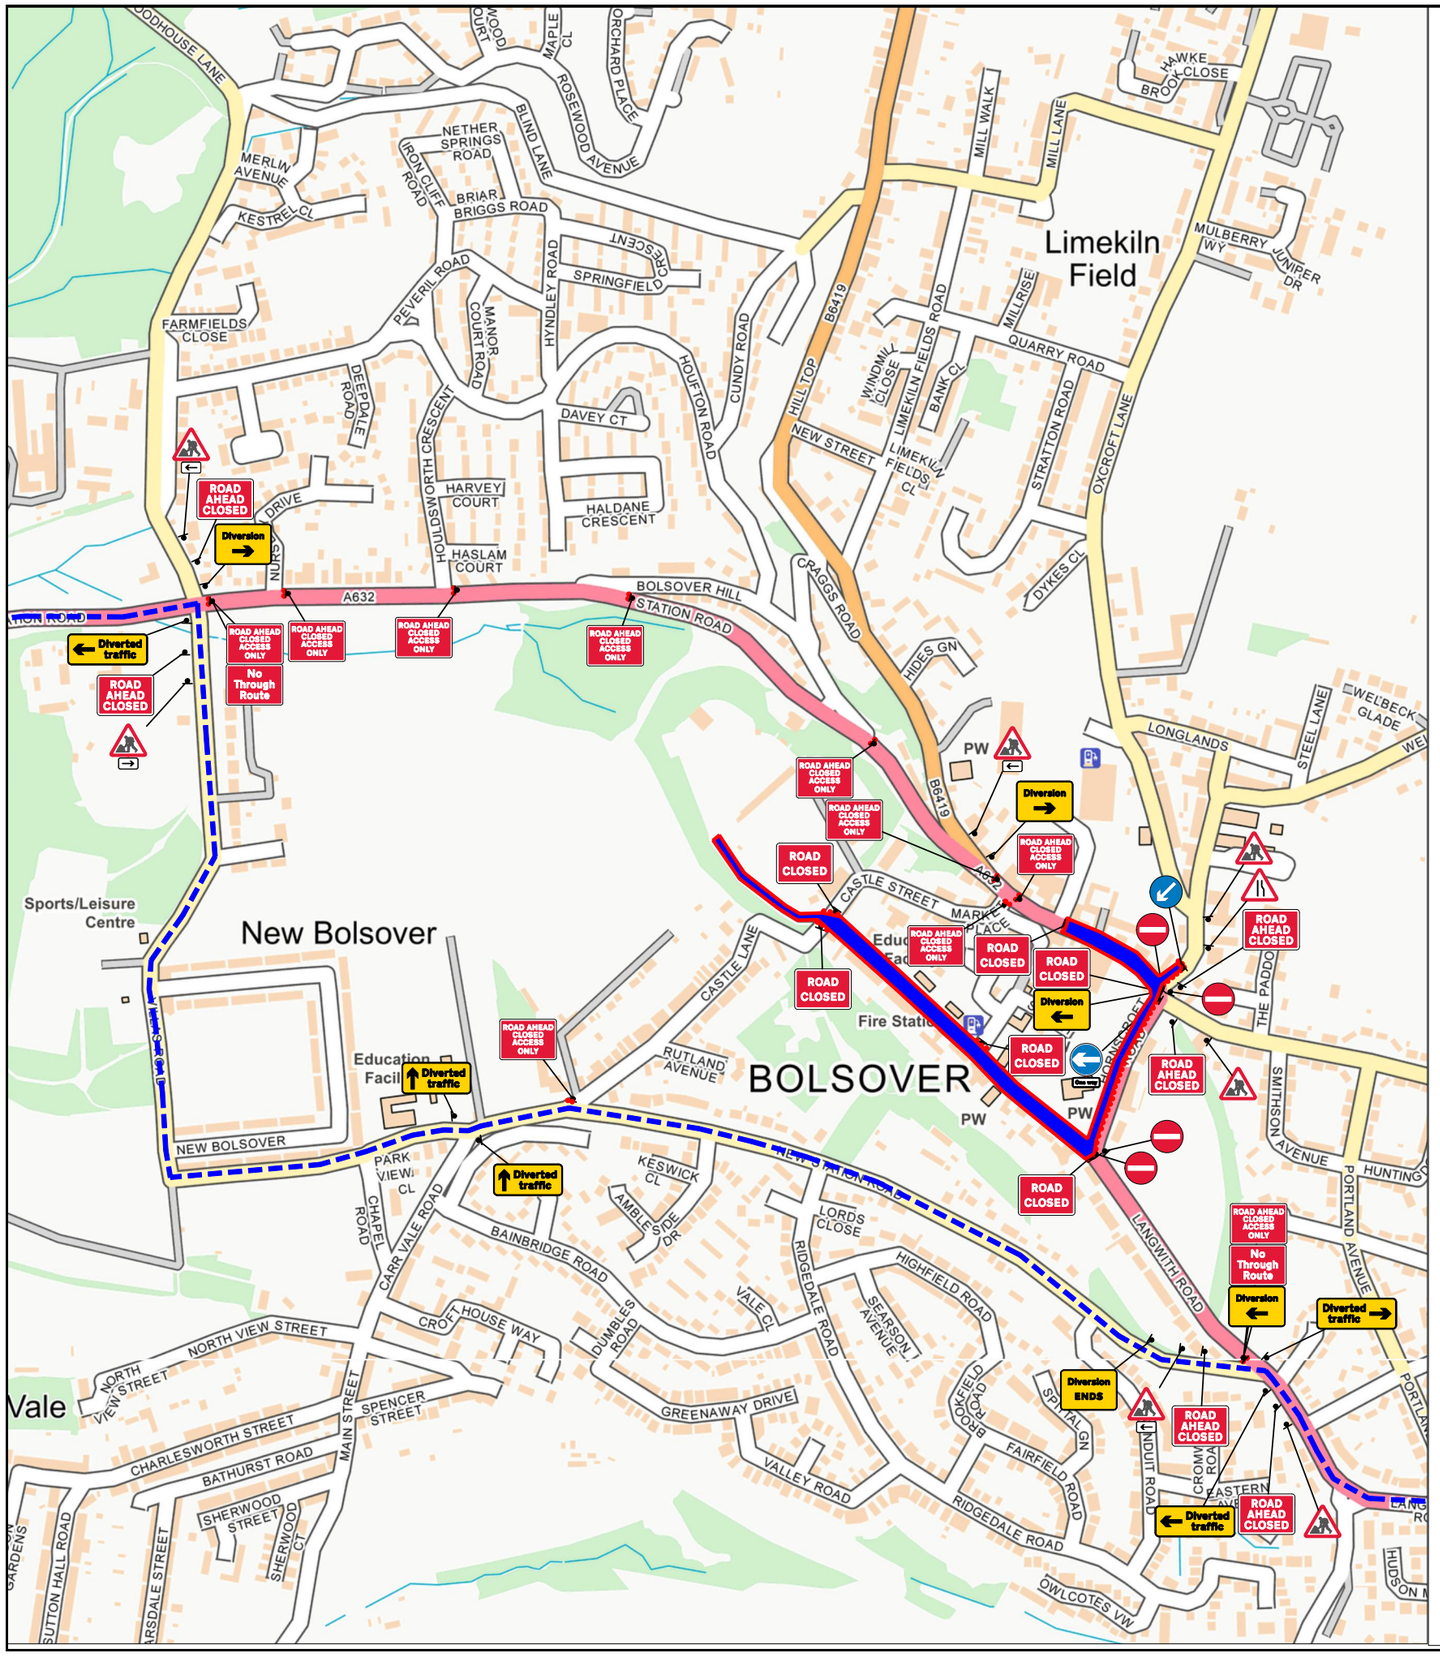


Qty: 13 Ref: 13-9 Schedule 13 : Temporary Sign	ROAD AHEAD CLOSED ACCESS ONLY
Qty: 3 Ref: 13-9 Schedule 13 : Temporary Sign	No Through Route
Qty: 1 Ref: 13.9 Schedule 13-9: Temporary Information	Diverted traffic
Qty: 1 Ref: 13.9 Schedule 13-9: Temporary Information	Diverted traffic
Qty: 1 Ref: 13.9 Schedule 13-9 : Temporary Information	ROAD CLOSED ACCESS ONLY
Qty: 6 Ref: 2702 Start of temporary diversion route	Diversion
Qty: 4 Ref: 2702 Start of temporary diversion route	Diversion
Qty: 3 Ref: 2702 End of temporary diversion route	Diversion ENDS
Qty: 2 Ref: 2703 Direction of temporary diversion route from junction ahead	Diverted traffic
Qty: 4 Ref: 2703 Direction of temporary diversion route from junction ahead	Diverted traffic
Qty: 2 Ref: 2703 Direction of temporary diversion route from junction ahead	Diverted traffic
Qty: 3 Ref: 517 Road narrows on one side only ahead - right	
Qty: 8 Ref: 573 Direction to hazard left	
Qty: 3 Ref: 573 Direction to hazard right	
Qty: 1 Ref: 606 Turn left	
Qty: 3 Ref: 607 One Way Traffic	One way
Qty: 1 Ref: 610 Keep left	
Qty: 1 Ref: 612 No right turn	
Qty: 6 Ref: 616 No entry	
Qty: 2 Ref: 652 One way traffic	
Qty: 16 Ref: 7001 Road works ahead	
Qty: 10 Ref: 7010-FP-13-9 Nature of temporary hazard ahead - Road Closed	ROAD CLOSED
Qty: 11 Ref: 7010-FP-13-9 Nature of temporary hazard ahead - Road Ahead Closed	ROAD AHEAD CLOSED

VOCON Traffic Management

This Drawing has been produced for a specific client & Project identified below and is not intended for use by any other person or for any other purpose.
© VOCON Traffic Management

NOTES

1. All signs as per Chapter 8. Distances between cones to be 9m maximum unless otherwise noted.
2. Distances between signs NOT to Scale for purpose of clarity.
3. All sign placement subject to available safe working space.
4. The purpose of the Traffic Management Plan is for it to be used only as a guide and all traffic management equipment should be put out according to the 'safety at Street Works and Road Works - Code of Practice', i.e. Red Book & the 'Traffic Signs Manual Chapter 8', i.e. Yellow Book
5. Where bus stops are to be suspended, due to the nature of the works, the principal contractor needs to agree with the public transport provider if a temporary bus stop is required and its location.

Key

- Sign Position and aspect of Vision
- Position of Signal head
- Cones
- No Parking Cones
- Work Area
- Pedestrian Barrier
- Water Filled Barrier
- Strong Wall Barrier
- Diversion Route 1
- Diversion Route 2 Pedestrian Diversion
- Curb Ramp
- Matted verge

DO NOT SCALE FROM THIS DRAWING - All Dimensions to be verified on site

Form No: SFTM-076
Issue No: 02
Issue Date: 09/05/2023

REV.	DATE	DESCRIPTION
B	07/12/23	As drawn
A	24/11/23	As drawn

VOCON

Nottingham
Gin Close Way
Awsworth
Nottingham
NG16 2TA

Sheffield
342 Coleford Road
Darnall
Sheffield
S9 5PH

Derby
Unit 8,
Stoney Gate Road
Spondon Derby
DE21 7RX

Tel: 03333 448308

www.vocon.co.uk www.vocon.co.uk

TRAFFIC MANAGEMENT PLAN

Client:

Bolsover 10K

Drawing Number: ED-001-Bolsover10k-18.11.24

Drawing Title:

B6417 Mansfield Road and A632 Hornscroft Road Chesterfield S44 6XD

2

	Design:	Technical Officer:	REV:
Name:	E Dean	V Wilds	A
Signature:	E.Dean	V J Wilds	
Date:	18/11/24	18/11/24	